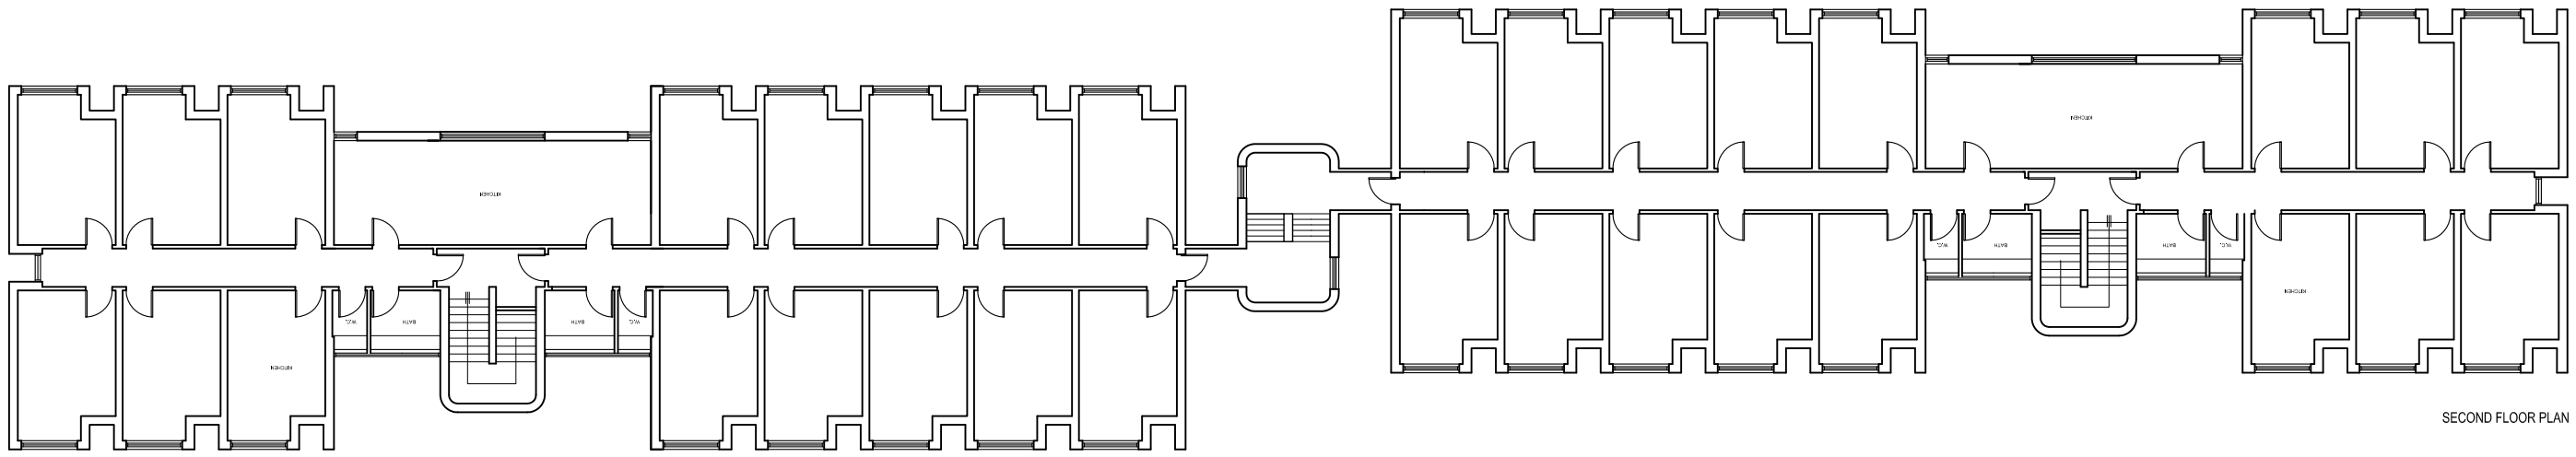

SECOND FLOOR PLAN

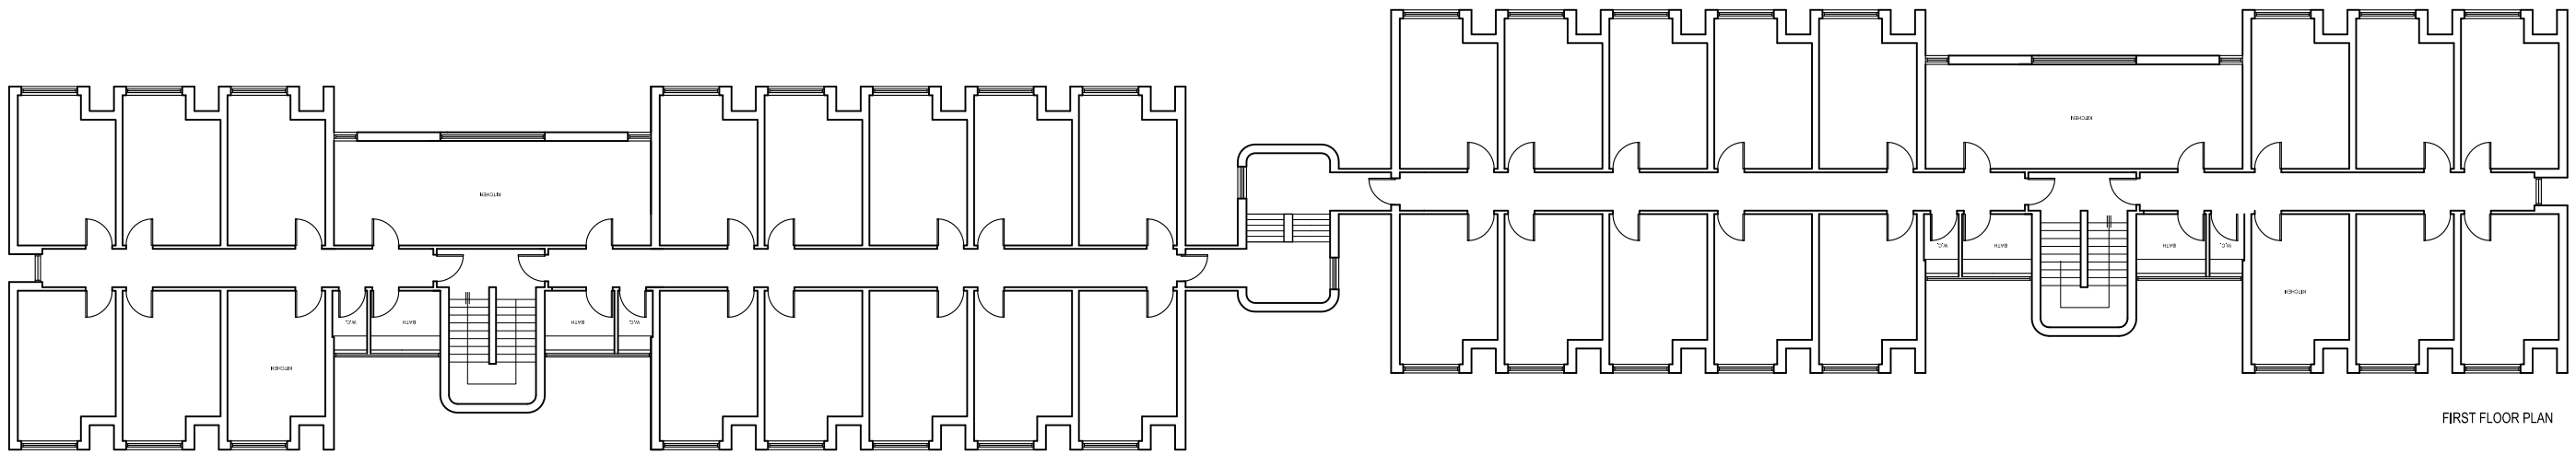

FIRST FLOOR PLAN

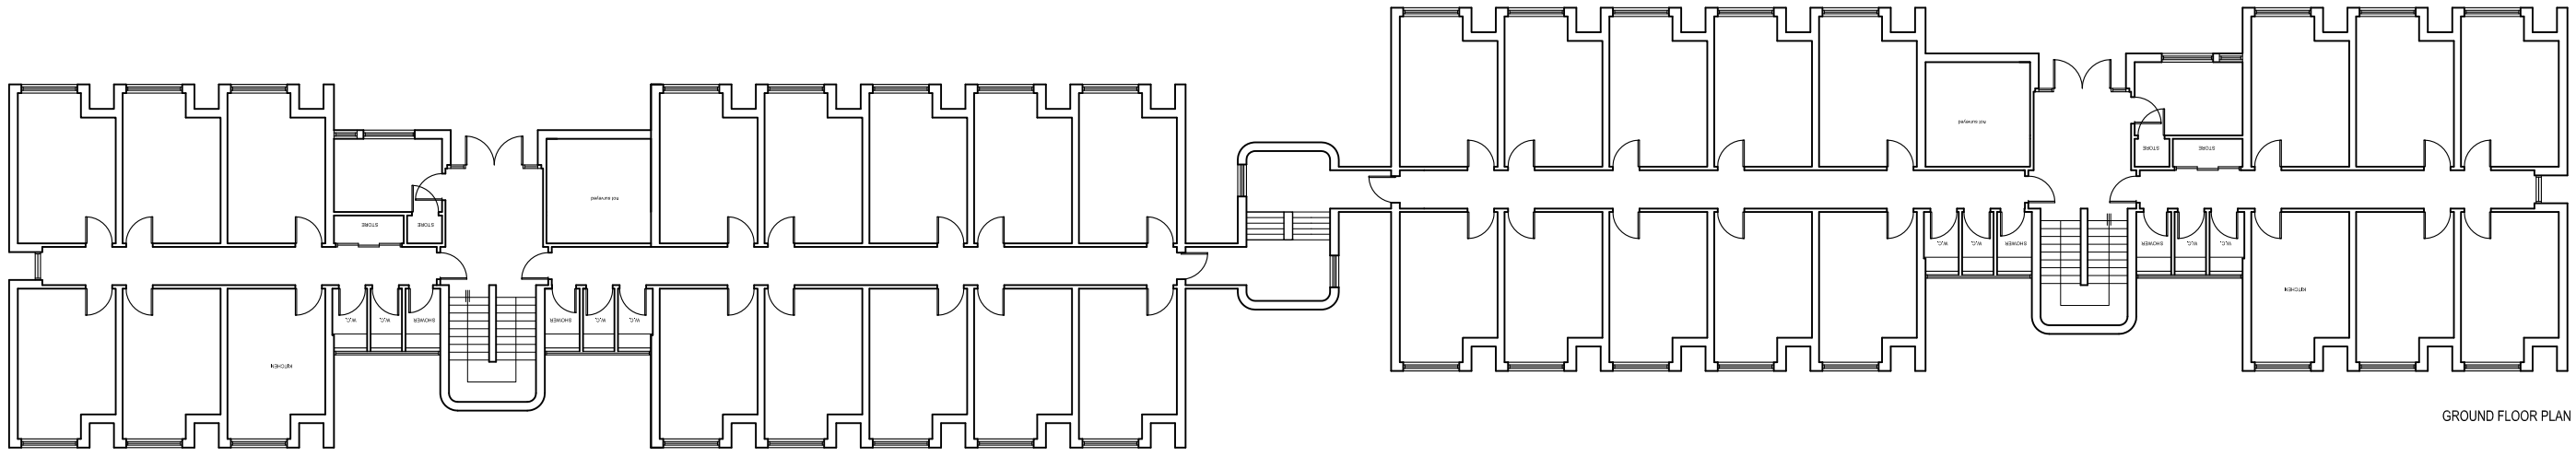

GROUND FLOOR PLAN

Rev	Description	Initials	Date

DO NOT SCALE - USE FIGURED DIMENSIONS ONLY - ALL DIMENSIONS TO BE CHECKED ON SITE

THE UNIVERSITY OF NORTHAMPTON

PROJECT	**Buildings Inventory**		
DESCRIPTION	**Indictive plans – all floors**		
BUILDING	**Charles Bradlaugh**		
SCALE 1:100 ● A1 1:200 ● A3	DATE **Aug 09**	DRAWN BY	
PROJECT NO.	DRAWING NO. PCB-102	REVISION	